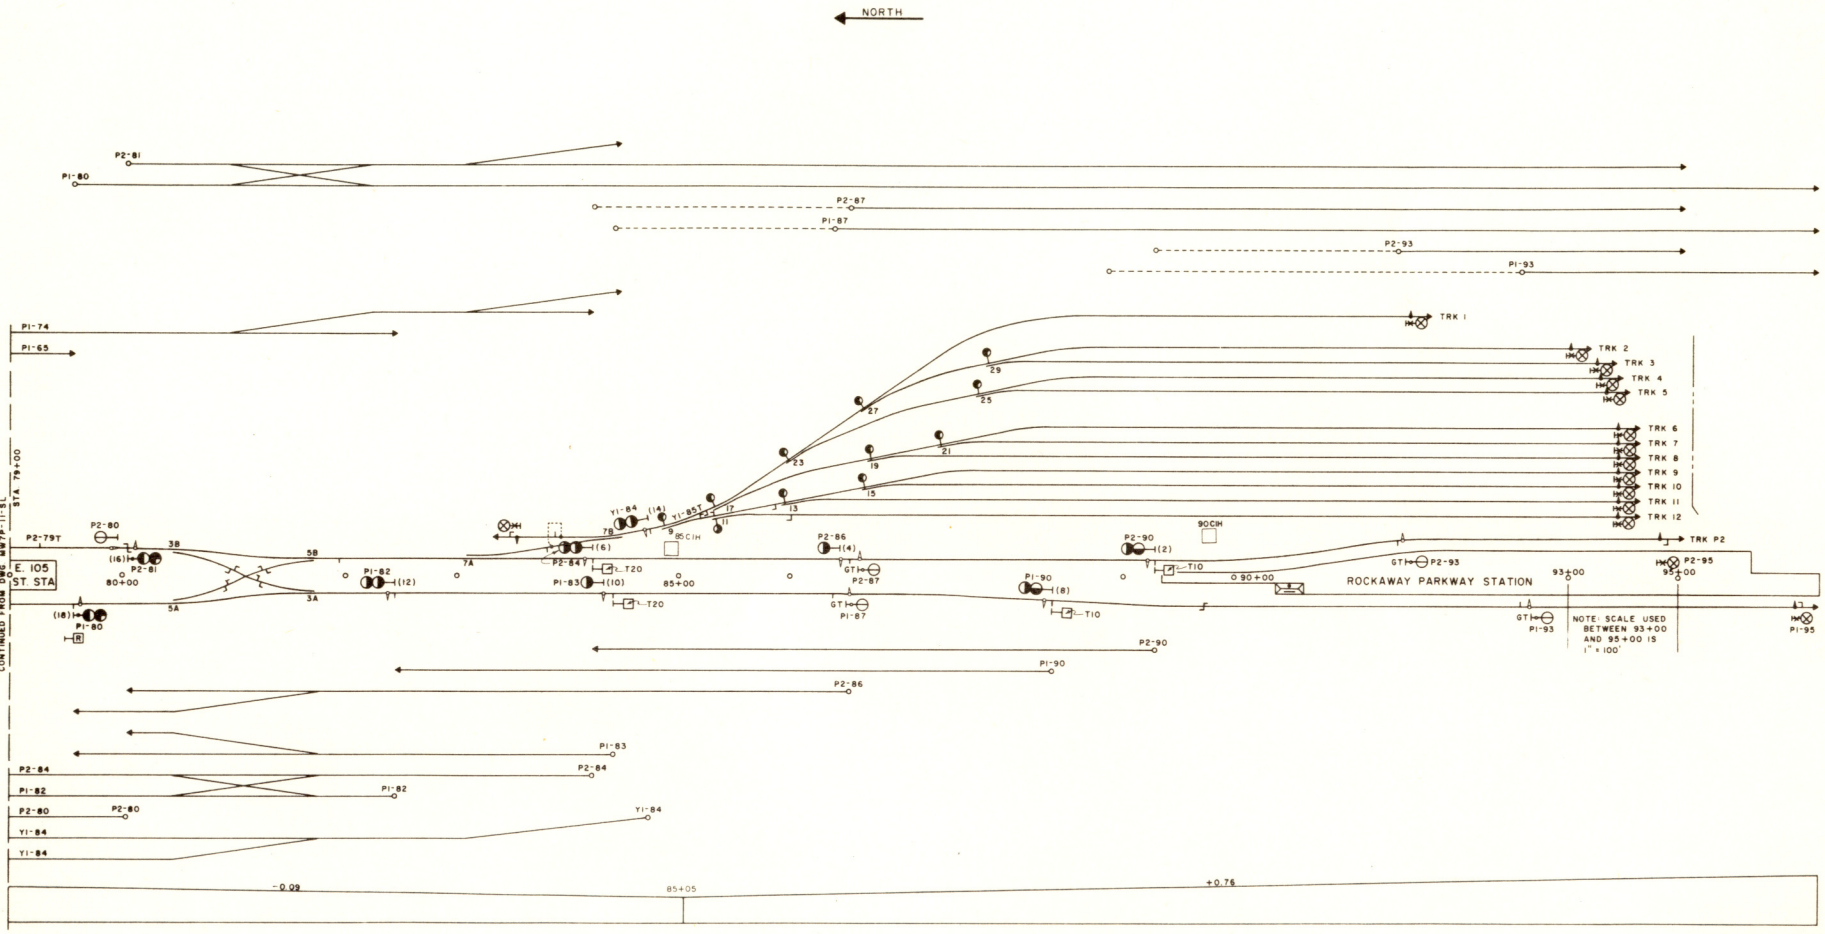


| | | | |
|---|---|---|---|
| A | SEPT 2, 1968 | REDRAWN | JLC |

NEW YORK CITY TRANSIT AUTHORITY
MAINTENANCE OF WAY DEPARTMENT
SIGNAL ENGINEERING

GENERAL SIGNAL ARRANGEMENT
STA 79+00 TO STA 96+30
14th ST. CANARSIE LINE "n"

SCALE 1" = 50' DATE SEPT 2, 1968
DESIGNED — DRAWN RJV CHECKED AJK

APPROVED BY
SUPT. SIGNAL MAINT.
ASST. GEN. SUPT. OF WAY

DRAWING No MW-P-79-SL-A